GENERAL NOTES:

ALL DRAWINGS TO BE READ IN CONJUNCTION WITH RELEVANT STRUCTURAL ENGINEERS DRAWINGS, WINDOW & DOOR SCHEDULES, M&E DRAWINGS, CONTAINER DATA SHEETS & PRODUCT DATA SHEETS.

REFER TO M&E DRAWINGS FOR SETTING OUT HEIGHTS OF FITTINGS

ALL CONTAINERS & ALL STEEL COVER PLATES, & STEEL MOUNTING PLATES TO BE PAINTED EXTERNALLY ANTHRACITE GREY, RAL 7016 USING CONTAINERGARD 1 TOUCH UP PAINT, OIL BASED, MATT FINISH. ENSURE PAINT HAS A CLASS 0 SURFACE SPREAD OF FLAME.

WHERE STAIRS / WALKWAY CONNECTS TO CONTAINER, ALL CONNECTIONS SHOULD BE ACOUSTICALLY SEPARATED AS DRAWING 1705-550 & PER ENGINEERS DETAILS.

PENETRATIONS THROUGH WALKWAY TO BE FIRE STOPPED AS PER DETAIL DRAWING 1705-561, USING A SUPALUX FIREBOARD, FIRE COLLARS & SUITABLE B1 EXPANDING FIRE FOAM.

FR = FROSTED GLASS
TG = TOUGHENED GLASS

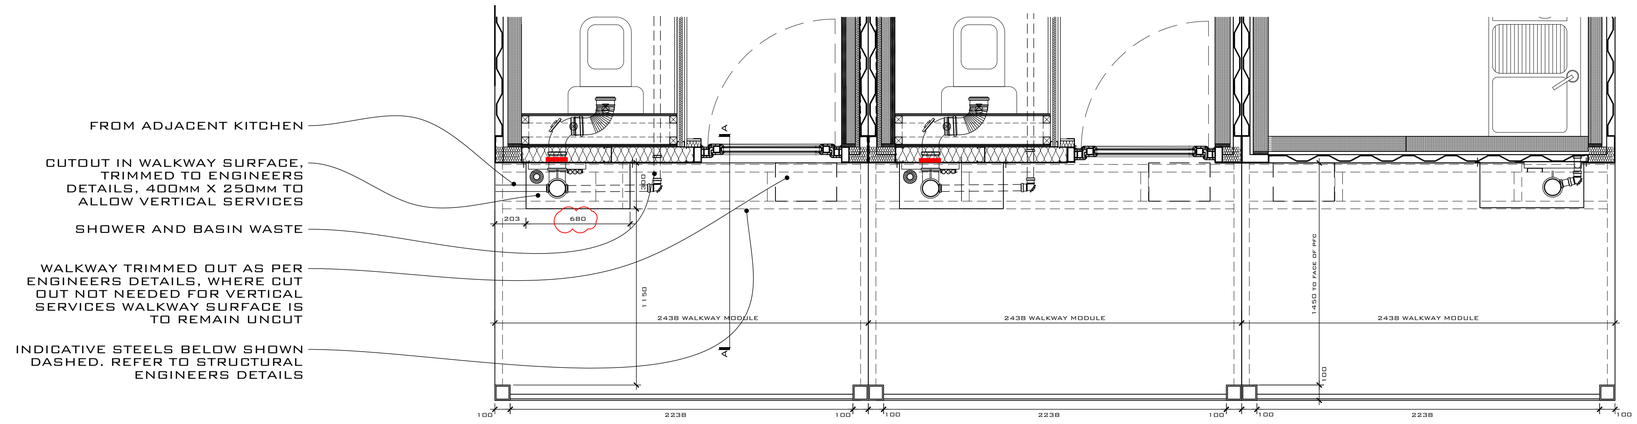

TYPICAL WALKWAY PLAN

1:20 SCALE @ A1

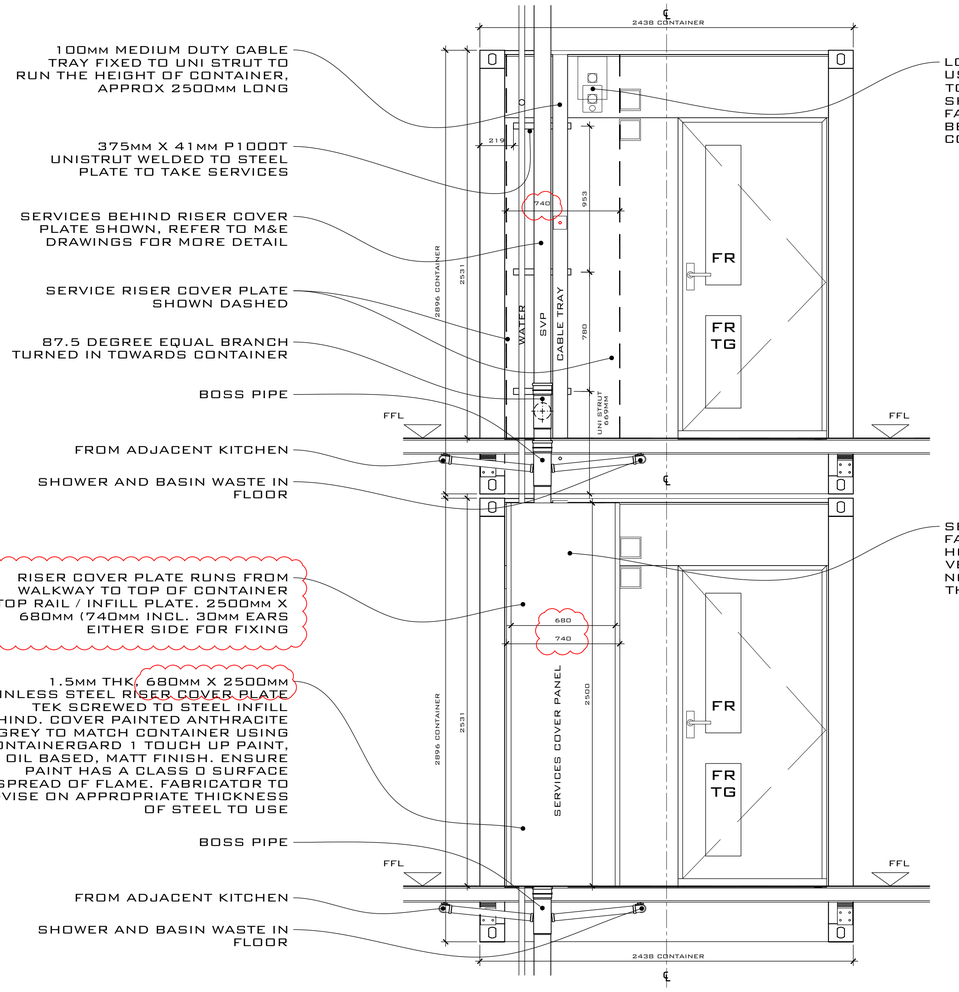

TYPICAL WALKWAY ELEVATION

1:20 SCALE @ A1

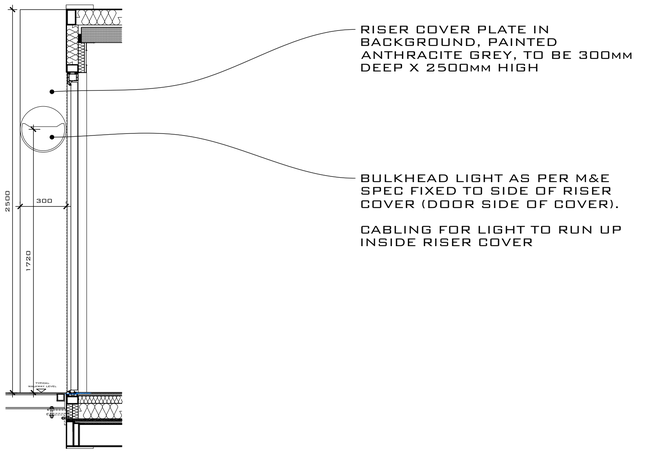

TYPICAL SECTION B-B

1:20 SCALE @ A1

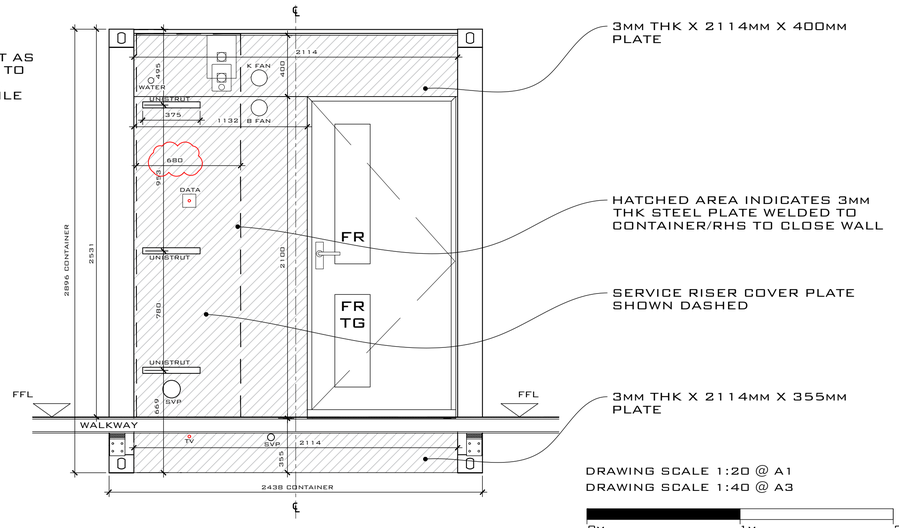

TYPICAL WALKWAY ELEVATION

1:20 SCALE @ A1

DRAWING SCALE 1:20 @ A1
DRAWING SCALE 1:40 @ A3

0M 1M 2M

Scale Bar @ 1:20

CDM 2015
Residual Risk

THR CONTRACTORS SHALL FAMILIARISE THEMSELVES WITH THE PROJECT AND EMPLOY SYSTEMS AND METHODS OF WORKING TO REDUCE ANY HAZARDS

THE CONTRACTORS SHALL PLAN, MANAGE, MONITOR AND COORDINATE HEALTH AND SAFETY DURING THE CONSTRUCTION PHASE OF A PROJECT

IF IN DOUBT ASK AND NOTIFY THE DESIGN TEAM

GENERAL

IT IS ASSUMED THAT A COMPETENT CONTRACTOR FAMILIAR WITH THE WORKS REQUIRED WILL BE APPOINTED AND THAT THEY WILL BE AWARE OF THE STANDARD HAZARDS.

NOTES:

- DRAWINGS SHOULD ONLY BE SCALED FOR PLANNING PURPOSES. DO NOT SCALE FROM THIS DRAWING FOR CONSTRUCTION PURPOSES.
- ALL DIMENSIONS ARE IN MM, UNLESS STATED OTHERWISE.
- ALL DIMENSIONS TO BE CHECKED ON SITE PRIOR TO CONSTRUCTION OR ORDERING.
- ANY ERRORS OR OMISSIONS TO BE NOTIFIED TO CITYZEN LLP IMMEDIATELY.
- CONTRACTOR TO READ & CHECK ALL MANUFACTURES LITERATURE AND IMPLEMENT ITS REQUIREMENTS PRIOR TO INSTALLATION OF ANY MATERIALS AND COMPONENTS.
- CITYZEN LIMITED IS NOT RESPONSIBLE FOR ANY BUILDING WORK THAT IS CARRIED OUT ON SITE.
- THIS DRAWING IS TO BE READ IN CONJUNCTION WITH ALL NECESSARY ARCHITECTURAL, STRUCTURAL AND SPECIALIST DRAWINGS, SPECIFICATIONS, SCOPES OF WORK & ROOM DATA SHEETS.
- ALL MATERIALS AND WORKMANSHIP SHALL CONFORM WITH THE RELEVANT BRITISH AND EUROPEAN STANDARD, SPECIFICATIONS AND CODES OF PRACTICE.
- IF IN ANY DOUBT, ASK.
- WALKWAY DESIGN BY OTHERS. FINAL WALKWAY JUNCTIONS TBC.
- CONTAINER DIMENSIONS CAN VARY. ALL DIMENSIONS SHOULD BE CHECKED BEFORE SITE INSTALLATION.

Rev	Date	Revision	Drawn	Checked	Approved
D	28.11.17	RISER COVER SIZE INCREASED AS PER CLIENTS REQUEST	RS	JS	JS
C	26.10.17	RISER COVER SIZE INCREASED TO HOUSE ISOLATORS	RS	JS	JS
B	23.06.17	REVISED IN LINE WITH CLIENT & CONTRACTORS COMMENTS, DTM 15.06.17	RS	JS	JS
A	02.06.17	REVISED FOLLOWING DTM & ISSUED FOR CONSTRUCTION	RS	JS	JS

COPYRIGHT CITYZEN LIMITED

CITYZEN
ARCHITECTURE | ENVIRONMENT
MARITIME HOUSE
BASIN ROAD NORTH
HOVE
EAST SUSSEX
BN41 1WR
CONTACT@CITYZENDESIGN.CO.UK
WWW.CITYZENDESIGN.CO.UK
01273 704 901
Chartered Institute of Architectural Technologists Registered Practice

CLIENT: CARGOTEK

DESIGNER: ROMAN SCHNECKER

PROJECT: CARGOTEK 20FT PRODUCT

TITLE: TYPICAL WALKWAY SERVICE RISER DETAIL

SCALE: 1:20 @ A1

DATE: 10.05.17

PURPOSE OF DRAWING: CONSTRUCTION

DRAWING: PROJECT REF - DRG NO. (REVISION)
1705-CR-560 (D)

CITYZEN IS THE TRADING NAME FOR CITYZEN LIMITED; REGISTERED OFFICE: PRESTON PARK HOUSE, BRIGHTON, BN1 6SB; REGISTERED NUMBER: 10634993